

Date: Wednesday, 6/28/2006 10:14:35 AM  
 User: Kim Johnston

## Process Sheet

<b>Customer</b> : CU-DAR001 Dart Helicopters Services	<b>Drawing Name</b> : DOUBLER
<b>Job Number</b> : 27715	
<b>Estimate Number</b> : 12429	
<b>P.O. Number</b> : NIA	<b>Part Number</b> : D35063
<b>This Issue</b> : 6/28/2006 <b>S.O. No.</b> : NIA	<b>Drawing Number</b> : D3506 PRELIMINARY
<b>Prsht Rev.</b> : NC	<b>Project Number</b> : N/A
<b>First Issue</b> : NIA <b>Type</b> : MACHINED PARTS	<b>Drawing Revision</b> : PREL
<b>Previous Run</b> : NIA	<b>Material</b> : NIA
<b>Written By</b> : <u>See Comment Below</u>	<b>Due Date</b> : 7/5/2006 <b>Qty:</b> 4 <b>Um:</b> Each
<b>Checked &amp; Approved By</b> : <u>06-06-28</u>	
<b>Comment</b> : Est Rev:A New Issue 06-05-31 JLM	

## Additional Product

Job Number:



<b>Seq. #:</b>	<b>Machine Or Operation:</b>	<b>Description :</b>
----------------	------------------------------	----------------------

1.0	M6061T6S100	6061-T6 .100 Sheet
-----	-------------	--------------------



**Comment:** Qty.: 0.0082 sf(s)/Unit Total: 0.0328 sf(s)  
 6061-T6 .100 Sheet  
 (M6061T6S0100)  
 Batch: M 7669

2.0	WATER JET	FLOW WATER JET
-----	-----------	----------------



**Comment:** FLOW WATER JET  
 1-Cut as per Dwg D3506  
 Dwg Rev: Pre  
 Prog Rev: Pre  
 2-Deburr if necessary

SAD 06:06:29

(4)

3.0	QC2	INSPECT PARTS AS THEY COME OFF MACHINE
-----	-----	--

**Comment:** INSPECT PARTS AS THEY COME OFF MACHINE

SAD 06:06:29

(4)

4.0	HAAS1	HAAS CNC VERTICAL MACHINING #1
-----	-------	--------------------------------



**Comment:** HAAS CNC VERTICAL MACHINING #1  
 Machine as per Folio FA640 and Dwg D3506

ml 06/06/29

4

5.0	QC2	INSPECT PARTS AS THEY COME OFF MACHINE
-----	-----	--

**Comment:** INSPECT PARTS AS THEY COME OFF MACHINE

ml 06/06/29

4

W/O:		WORK ORDER CHANGES					
DATE	STEP	PROCEDURE CHANGE	By	Date	Qty	Approval Mfg / Design Mgr	Approval QC Inspector

NCR:		WORK ORDER NON-CONFORMANCE (NCR)						
DATE	STEP	Description of NC Section A	Corrective Action Section B			Verification Section C	Approval Design Mgr	Approval QC Inspector
			Initial Design Mgr	Action Description Design Mgr	Sign & Date			

Part No: \_\_\_\_\_ PAR #: \_\_\_\_\_ Fault Category: \_\_\_\_\_ NCR: Yes ☐ No ☒ DQA: ☒ Date: 06/07/24

NOTE: Date & initial all entries

QA: N/C Closed: \_\_\_\_\_ Date: \_\_\_\_\_

Date: Wednesday, 6/28/2006 10:14:35 AM  
User: Kim Johnston

## Process Sheet

Customer: CU-DAR001 Dart Helicopters Services

Drawing Name: DOUBLER

Job Number: 27715

Part Number: D35063

Job Number:



Seq. #:

Machine Or Operation:

Description :

6.0

QC8

SECOND CHECK



Comment: SECOND CHECK

En 06/06/29

7.0

SMALL FAB 1

SMALL & MEDIUM FAB RESOURCE 1



Comment: SMALL & MEDIUM FAB RESOURCE 1  
C'sink as per Dwg D3506(On Flat side)

SB 06/06/29 (4)

8.0

QC5

INSPECT WORK TO CURRENT STEP



Comment: INSPECT WORK TO CURRENT STEP

06/06/30 (4)

9.0

HAND FINISHING1

HAND FINISHING RESOURCE #1



Comment: HAND FINISHING RESOURCE #1  
Chemical Conversion Coat as per QSI 005 4.1

FF 06-06-30 (4)

10.0

QC3

INSPECT POWDER COAT/CHEMICAL CONVERSION



Comment: INSPECT POWDER COAT/CHEMICAL CONVERSION

06-07-03 (4)

11.0

PACKAGING 1

PACKAGING RESOURCE #1



Comment: PACKAGING RESOURCE #1  
Identify and Stock  
Location: ST 448

H-M 06-07-04 (4)

12.0

DC

DOCUMENT CONTROL



Comment: DOCUMENT CONTROL  
Inspection Level 21

06/07/24 (4)

Job Completion



Delo,  
Do not file, Return to P.H.  
for Conformity

Box  
JMA

W/O:		WORK ORDER CHANGES					
DATE	STEP	PROCEDURE CHANGE	By	Date	Qty	Approval Mfg / Design Mgr	Approval QC Inspector

NCR:		WORK ORDER NON-CONFORMANCE (NCR)						
DATE	STEP	Description of NC Section A	Corrective Action Section B			Verification Section C	Approval Design Mgr	Approval QC Inspector
			Initial Design Mgr	Action Description Design Mgr	Sign & Date			


Part No: \_\_\_\_\_ PAR #: \_\_\_\_\_ Fault Category: \_\_\_\_\_ NCR: Yes No DQA: \_\_\_\_\_ Date: \_\_\_\_\_

NOTE: Date & initial all entries

QA: N/C Closed: \_\_\_\_\_ Date: \_\_\_\_\_

PRELIMINARY ISSUE

DESIGN <i>PH</i>	DRAWN BY <i>PH</i>	DART AEROSPACE USA, INC. PORT HADLOCK, WA	
CHECKED	APPROVED	DRAWING NO. D3506	REV. A SHEET 1 OF 1
DATE 06.04.21	TITLE DOUBLER		SCALE 2:1
A	06.04.21	NEW ISSUE	

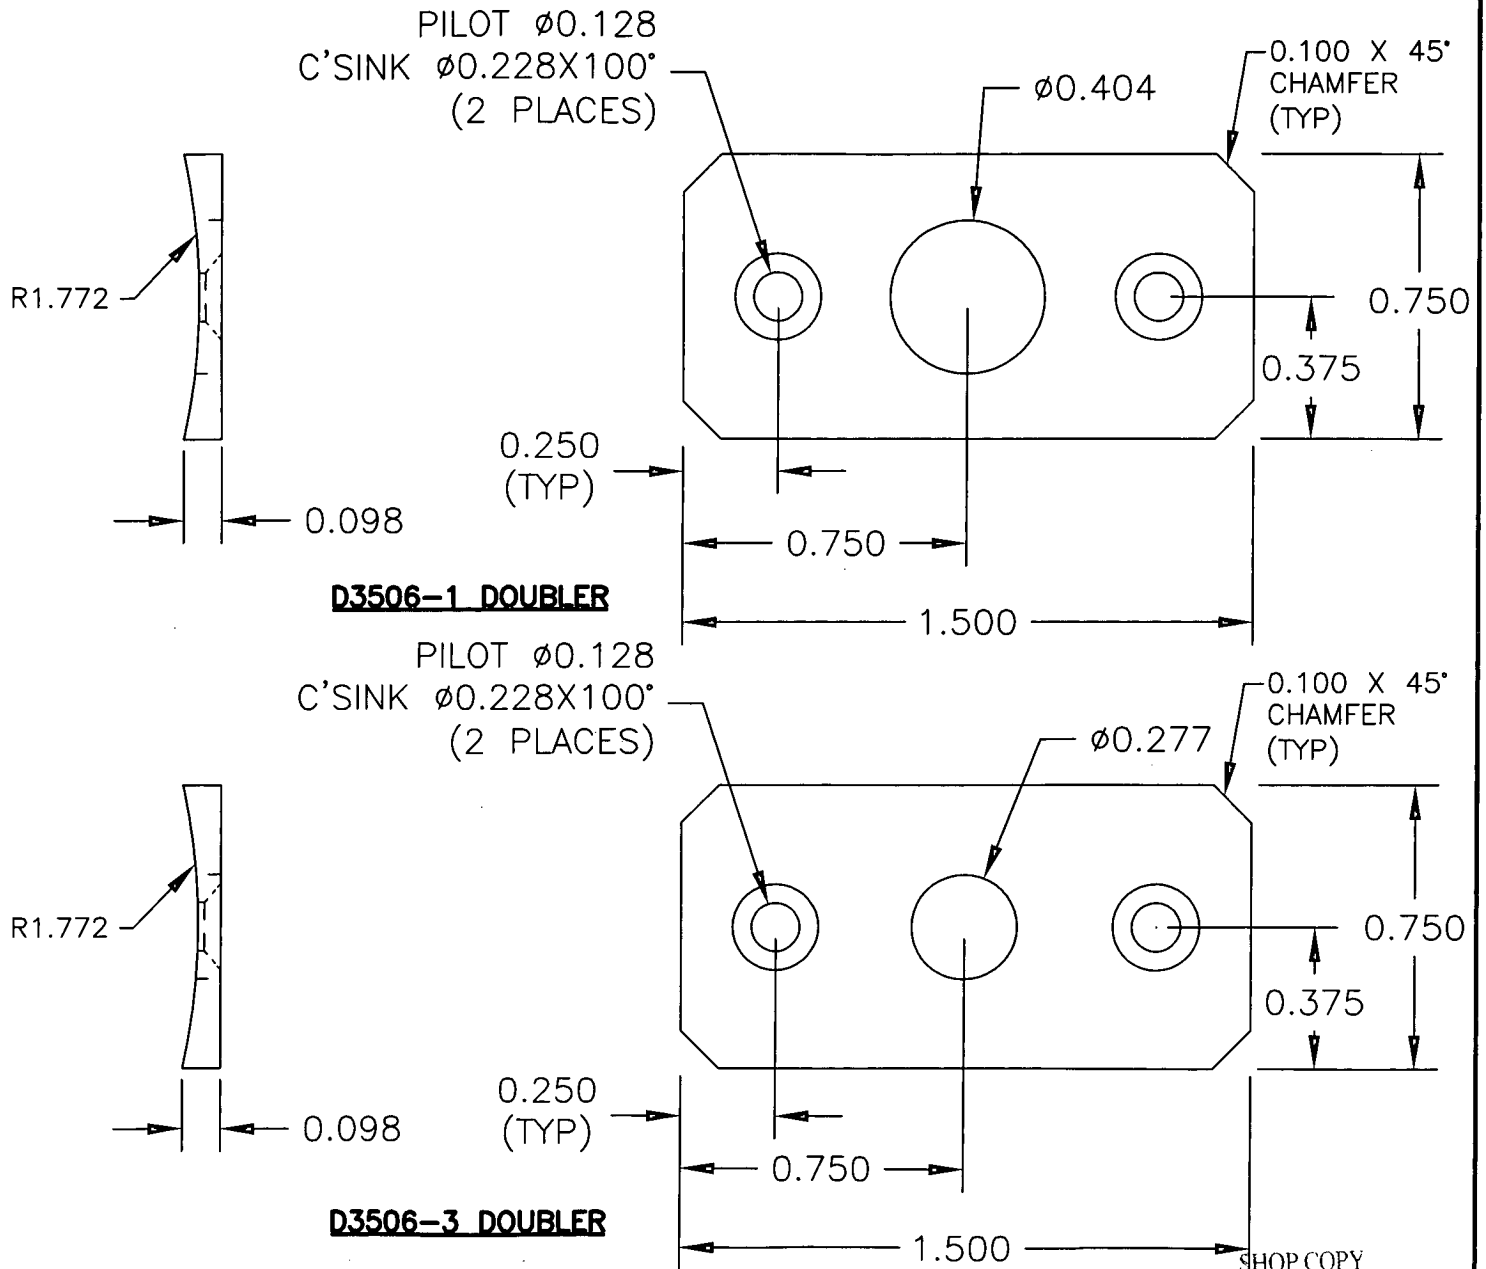

**D3506-1/-3 DOUBLER**

- 1) MATERIAL: 6061-T6/T651 ALUMINUM PER QQ-A-250/11 (0.100 THICK)  
(REF DART MATERIAL SPEC M6061T6S.100)
- 2) FINISH: CHEMICAL CONVERSION COAT PER DART QSI 005 4.1
- 3) ALL DIMENSIONS ARE IN INCHES
- 4) TOLERANCES ARE PER DART QSI 018 UNLESS OTHERWISE NOTED
- 5) BREAK ALL SHARP EDGES 0.005 TO 0.010

SHOP COPY  
RETURN TO  
ENGINEERING  
UNCONTROLLED COPY  
SUBJECT TO AMENDMENT  
WITHOUT NOTICE  
WORK ORDER  
NO. 27715

Copyright © 2006 by DART AEROSPACE USA, INC.

THIS DOCUMENT IS PRIVATE AND CONFIDENTIAL AND IS SUPPLIED ON THE EXPRESS CONDITION THAT IT IS NOT TO BE USED FOR ANY PURPOSE OR COPIED OR COMMUNICATED TO ANY OTHER PERSON WITHOUT WRITTEN PERMISSION FROM DART AEROSPACE USA, INC.

DART AEROSPACE LTD		Work Order:	27715
Description:		Part Number:	D35063
Inspection Dwg: , Rev:		Page 1 of 1	

## FIRST ARTICLE INSPECTION CHECKLIST

☒ First Article      ☒ Prototype

[illegible]

Measured by:	SAh	Audited by:	En	Prototype Approval:	PH
Date:	06/06/29	Date:	06/06/29	Date:	06/06/29

Rev	Date	Change	Revised by	Approved
A		New Issue	KJ/JLM	

